





insight
design

1900 N. Bayshore
Drive - #204-A
Miami, Florida
3 3 1 3 2
305.545.4964

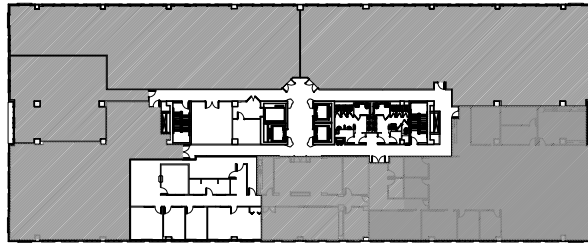

KEY PLAN

SCALE: N.T.S.

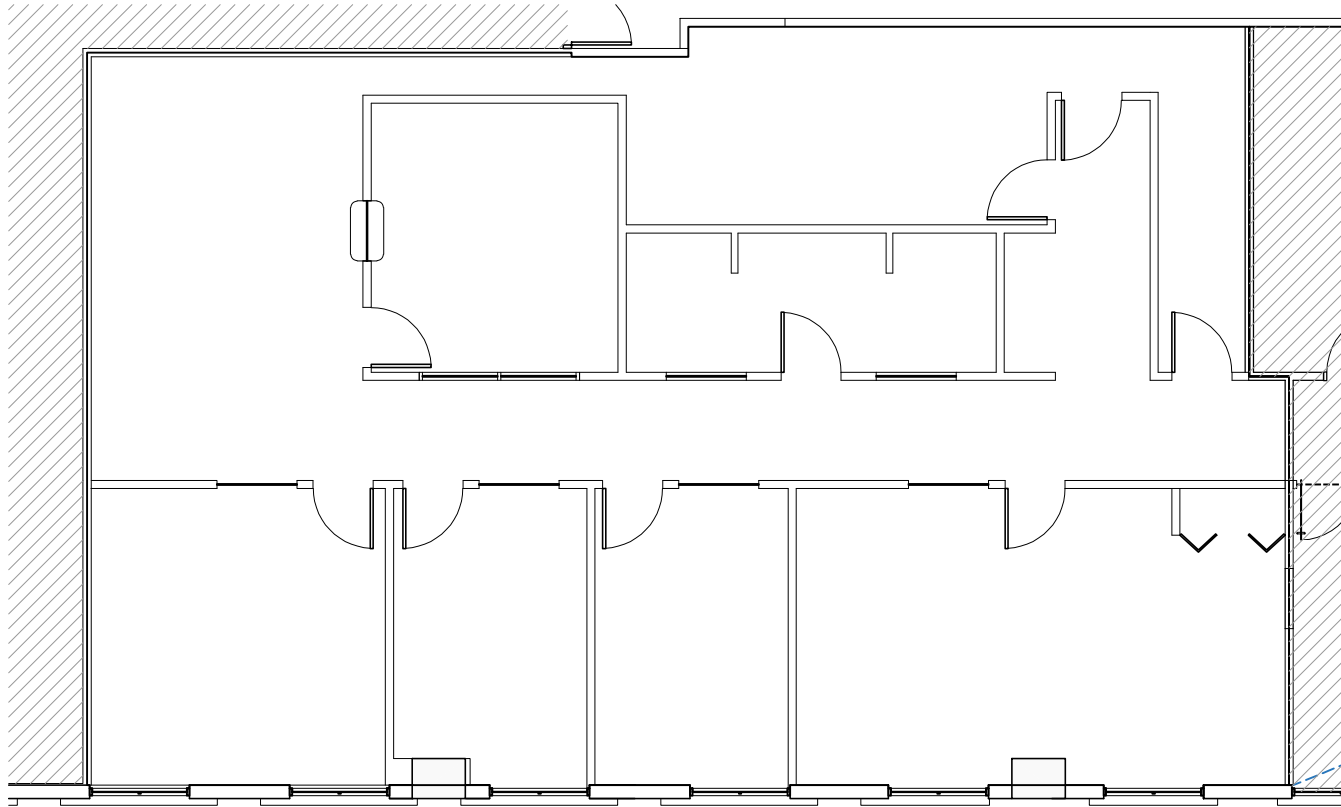

4000 Ponce de Leon

Remainder Floor Plan / Suite 610



N.T.S.

PROJECT NO:	1806-48
DRAWN BY:	I.M.
DATE:	11/21/25
SCALE:	N.T.S.
SHEET NO:	SK-1